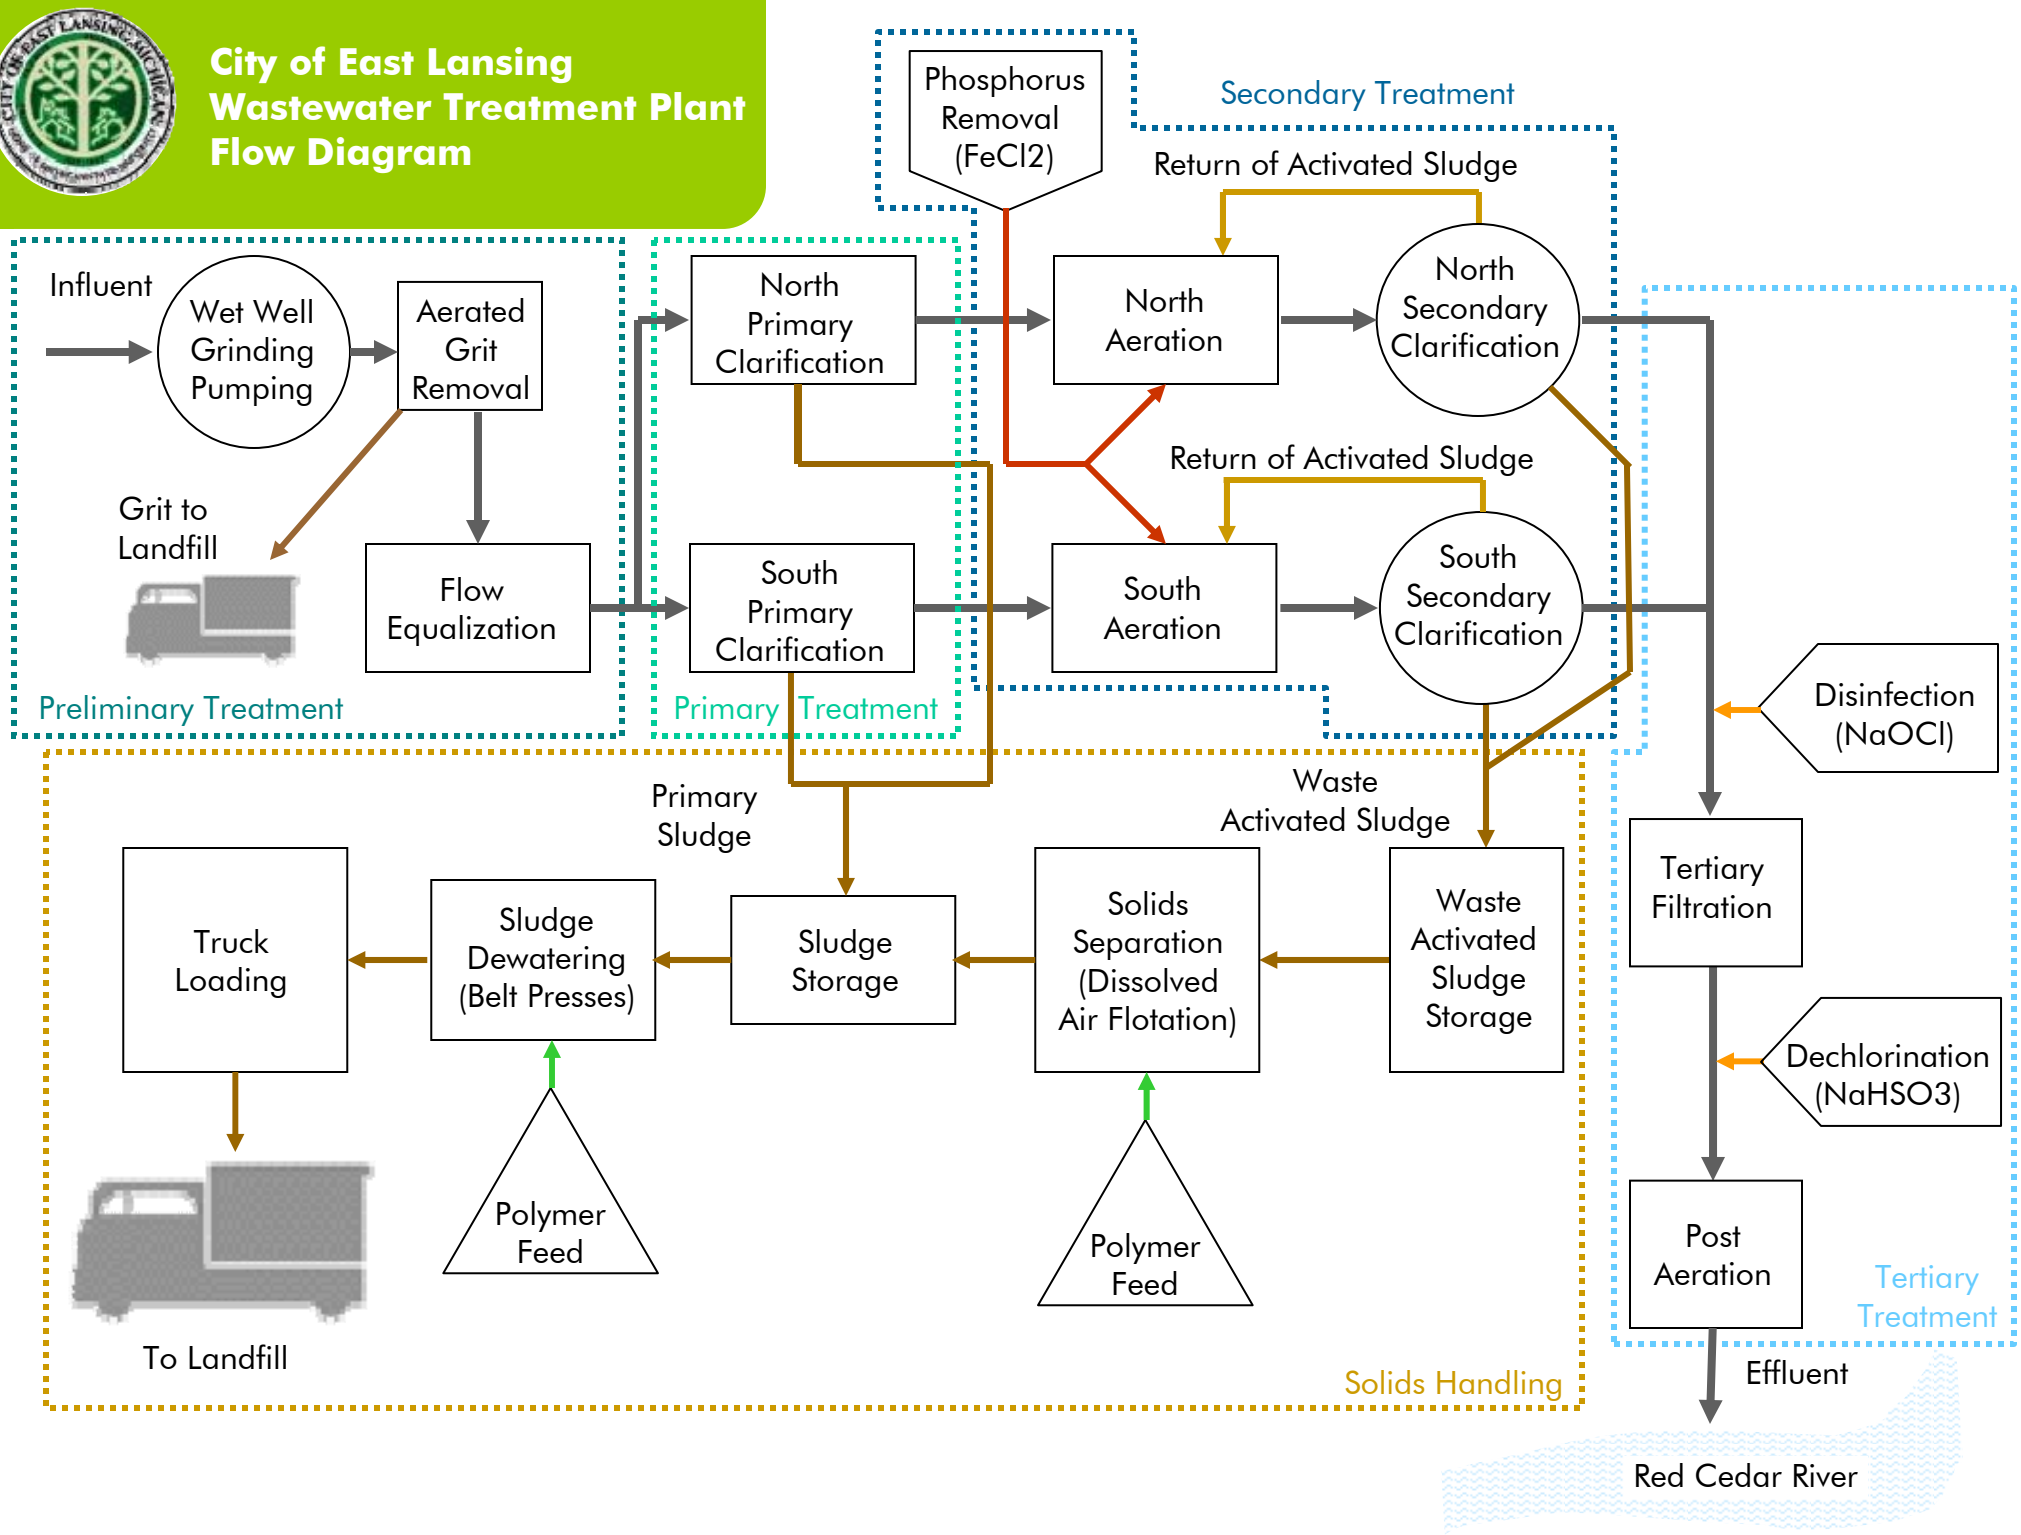City of East Lansing Wastewater Treatment Plant Flow Diagram